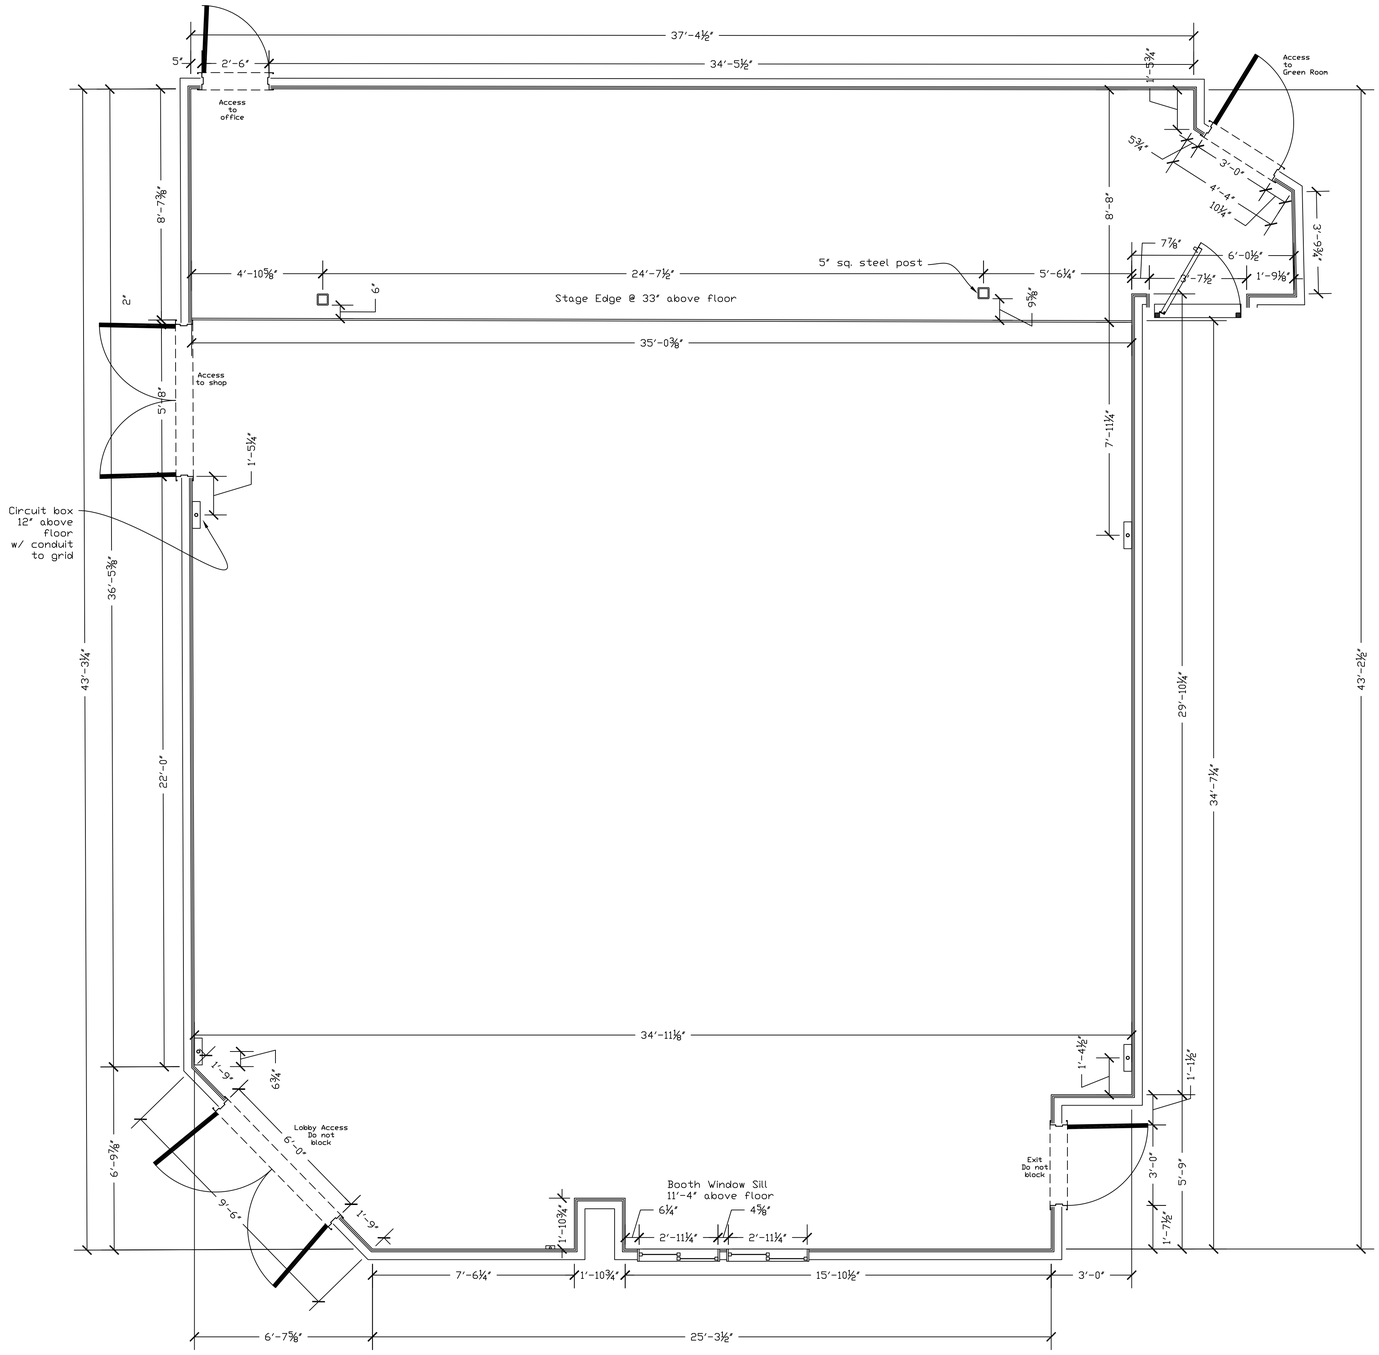

Note:

-

REV.: -

LUNA STAGE	555 Valley Rd. West Orange, NJ	
Stage Plans		DWG. NO.:
SCALE: 3/8" = 1'-0"	Main Stage Floor Plan	1
DATE: June 8, 2011		
DRAWN BY: S.Lawler		