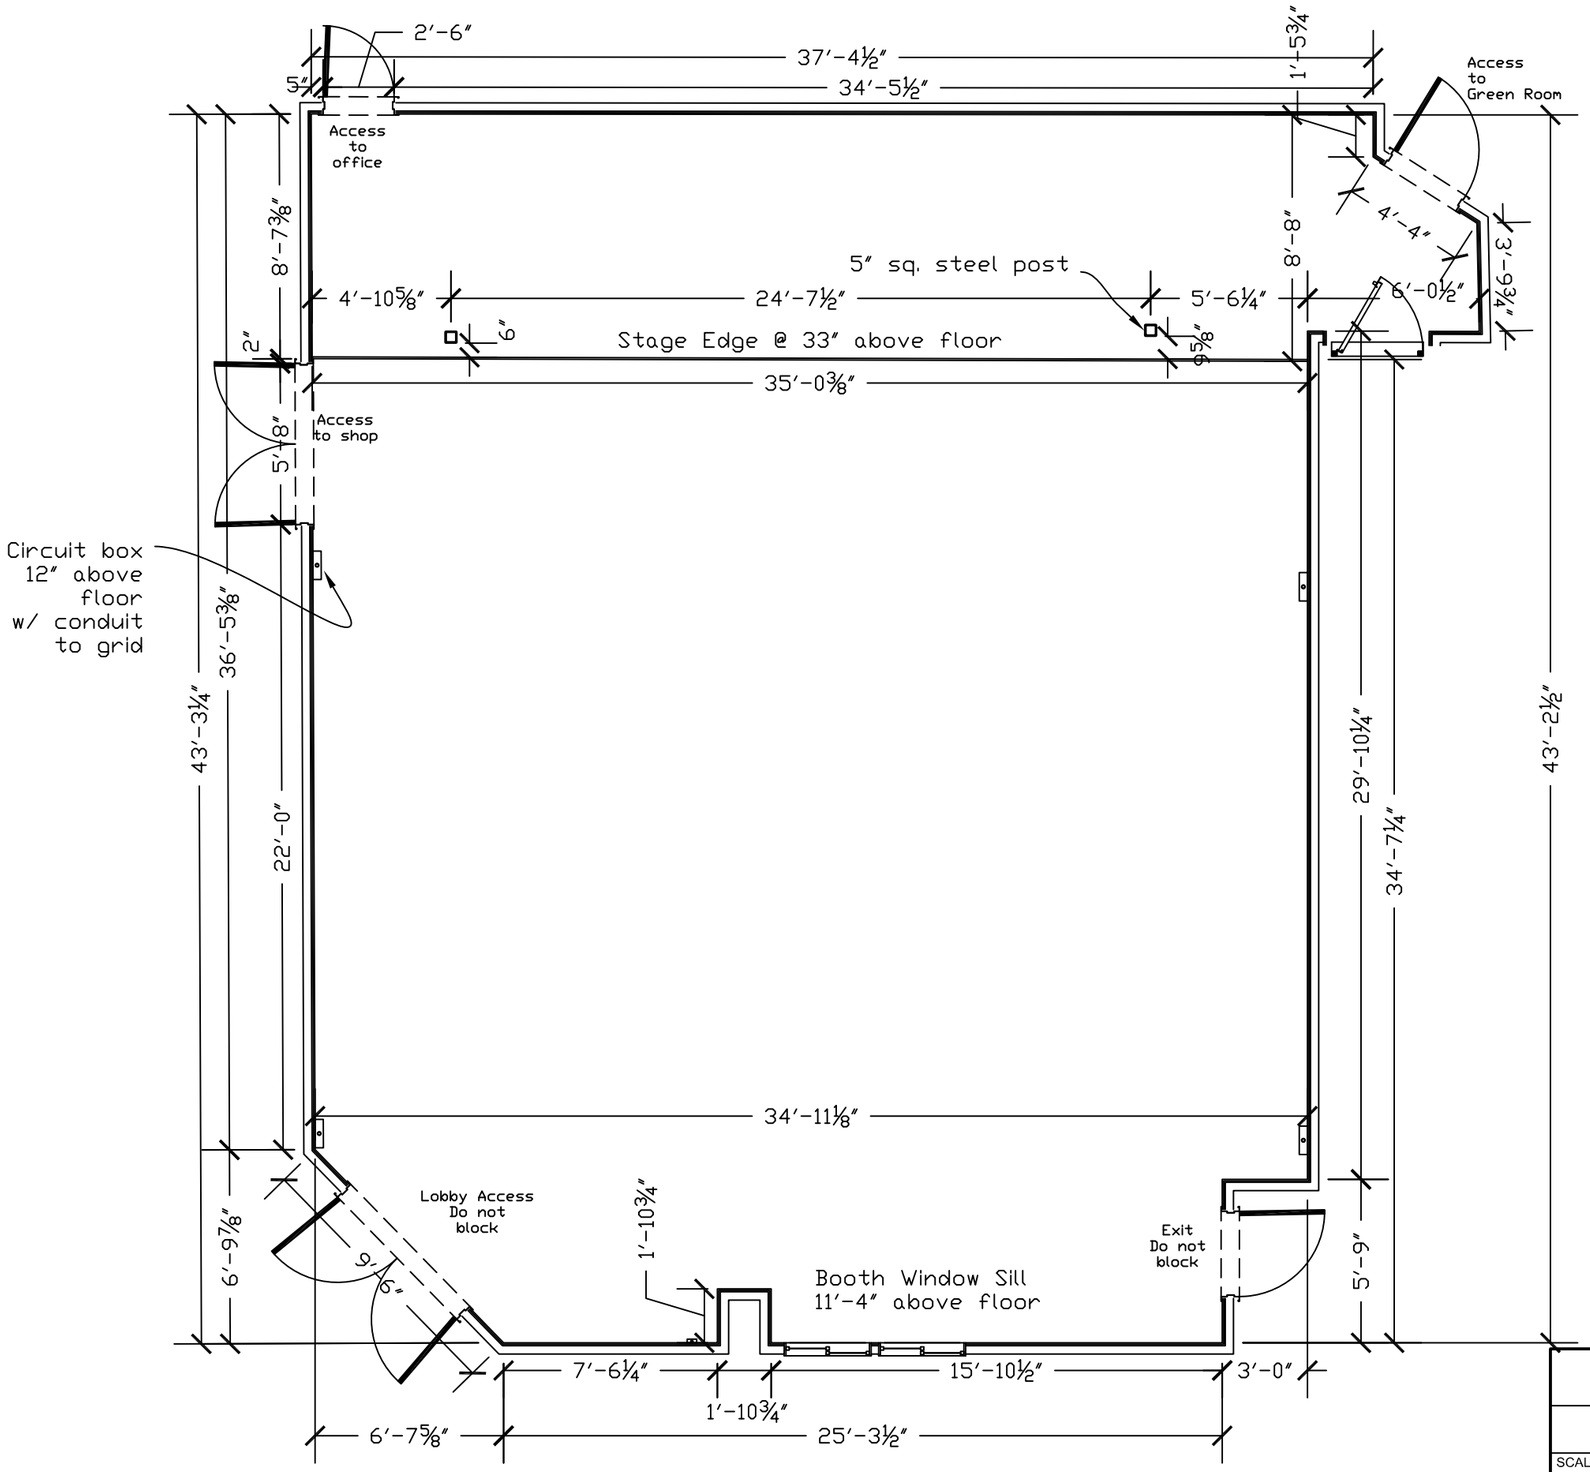

Note:

-

REV.: -

LUNA STAGE 555 Valley Rd. West Orange, NJ

Stage Plans

SCALE: 3/16" = 1'-0"

DATE: June 8, 2011

DRAWN BY: S.Lawler

Main Stage Floor Plan

DWG. NO.: 2